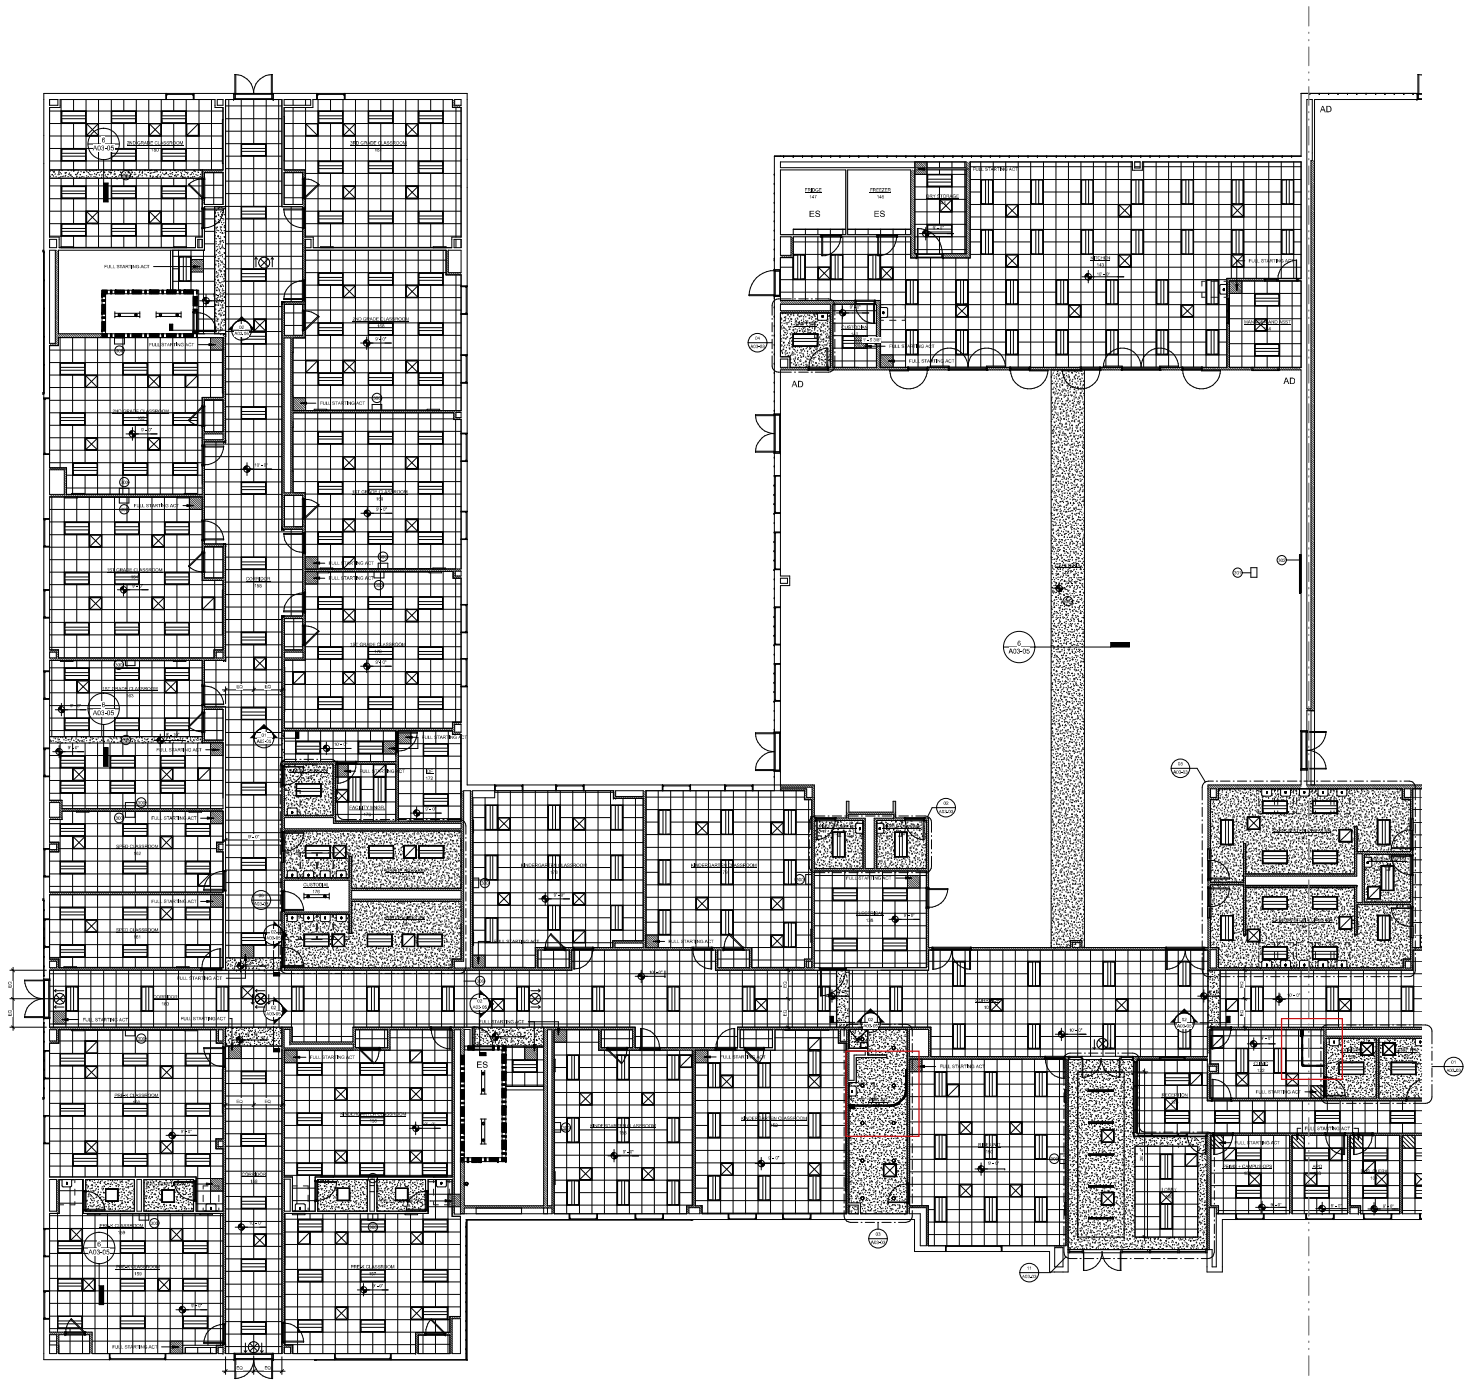

01 REFLECTED CEILING PLAN - LEVEL ONE - SEGMENT B
1/8" = 1'-0"

GENERAL RCP NOTES

1. REFER TO ELEVATION TAGS ON REFLECTED CEILING PLANS FOR CEILING HEIGHTS.
2. R.C.P.'S WILL TYPICALLY INDICATE:
   A. LOCATIONS, DIMENSIONS AND HEIGHTS A.F.F. OR FURRDOWNS.
   B. VARYING CEILING MATERIALS AND THEIR LOCATIONS.
   C. REQUIRED FIRE-RATINGS OF WALLS.
   D. FINAL LOCATIONS OF CEILING MOUNTED FIXTURES/ DEVICES.
3. WHERE WALL TYPE FIRE-RATING DESIGNATIONS FROM THE FLOOR PLANS CONFLICT WITH THE FIRE-RATING DESIGNATIONS INDICATED ON THE R.C.P., THE MORE STRINGENT DESIGNATIONS SHALL APPLY.
4. COORDINATE MEP / ETC. DRAWINGS FOR ALL FIXTURES/ DEVICES MOUNTED IN, ABOVE, OR HUNG FROM THE CEILING. FINAL FIXTURE/DEVICE LOCATIONS ARE DETERMINED BY THE ARCHITECTURAL R.C.P., WHERE CONDITIONS DIFFER SIGNIFICANTLY BETWEEN THE PLANS, REQUEST CLARIFICATION FROM THE ARCHITECT BEFORE PROCEEDING. WHERE FIXTURES/ DEVICES SHOWN OR SPECIFIED ON DRAWINGS OTHER THAN THE ARCHITECTURAL R.C.P.'S ARE VISIBLE AT THE CEILING PLANE, COORDINATE LOCATIONS WITH THE ARCHITECT.
5. DO NOT INSTALL CEILING GRID UNTIL WORK ABOVE CEILING IS COORDINATED AND INSTALLED WITHIN AVAILABLE PLENUM SPACE.
6. LOCATE CEILING MOUNTED FIXTURES/ DEVICES IN THE CENTERS OF FULL CEILING PANELS U.N.O.
7. LIGHT FIXTURES IN MECHANICAL AND EQUIPMENT ROOMS ARE SHOWN FOR QUANTITY ONLY. CONTRACTOR IS TO COORDINATE FIXTURE PLACEMENT WITH ALL MEP ITEMS AND SET FINAL FIXTURE LOCATIONS AS REQUIRED TO EVENLY AND FULLY LIGHT ACCESSIBLE AREAS OF THE ROOM WITH THE QUANTITY OF FIXTURES SHOWN.
8. PROJECTION SCREENS TO BE CEILING MOUNTED, CENTERED ABOVE MARKER BOARD, U.N.O.
9. GYP. CEILINGS AND BULKHEADS TO BE PAINTED PER FINISH PLANS, U.N.O.
10. ACCENT PAINT ON GYP. BOARD BULKHEADS TO BE ON BOTTOM AND SIDES OF BULKHEAD.

RCP KEYNOTES

300	TEACHING WALL, REFER TO INTERIOR ELEVATIONS AND MEPT.
301	CEILING MOUNTED PROJECTOR, RE: TECHNOLOGY.
302	WALL MOUNTED PROJECTION SCREEN, RE: TECHNOLOGY.
305	FURRDOWN FOR OPERABLE PARTITION STRUCTURE, RE: STRUCTURAL
306	EXPANSION JOINT IN CEILING RE: SPECIFICATIONS

RCP LEGEND

2X2 LAY-IN CEILING	GYP. BD. CEILING
ES EXPOSED STRUCTURE	CLG MOUNTED CURTAIN TRACK
2X2 LAY-IN LED LIGHT FIXTURE	2X4 LAY-IN LED LIGHT FIXTURE
1X4 HUNG PARABOLIC STRIP	RECESSED LIGHT FIXTURE
PERFORATED MTL SOFFIT	CEILING SPEAKER
1'-0" FINISHED CEILING HEIGHT A.F.F.	SUPPLY AIR DIFFUSER
RETURN AIR DIFFUSER	EMERGENCY EXIT FIXTURE
AD ACOUSTIC DECK, WHITE	WALL MOUNTED LED FIXTURE
RECESSED LED LINEAR FIXTURE	

PARTITION HEIGHT LEGEND

- PARTITION 6" ABOVE CEILING
- PARTITION TO DECK

PARTITION RATING LEGEND

- UNRATED ASSEMBLY
- 1 HOUR RATED ASSEMBLY
- 2 HOUR RATED ASSEMBLY

CORGAN
CORGAN
www.corgan.com
T: 214.748.2000 F: 214.953.9281

	ISSUES	
1	01/29/2019	75% CONSTRUCTION DOCS
2	03/18/2019	95% CONSTRUCTION DOCS
3	04/05/2019	ISSUE FOR PERMIT
4	04/19/2019	ISSUE FOR CONSTRUCTION
5		
6		
7		
8		
9		
10		

	REVISIONS

04/19/2019

HOUSTON SCHOOL #2 - LITTLE YORK

1930 Little York Road, Houston, TX 77093

KEYPLAN

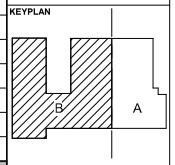

REFLECTED CEILING PLAN - LEVEL ONE - SEGMENT B

JOB 18039.0100
DATE 04/19/2019
SHEET
A03-01B

4/19/2019 9:28:43 AM A03-01B REFLECTED CEILING PLAN - LEVEL ONE - SEGMENT B